DIMENSION DIAGRAM

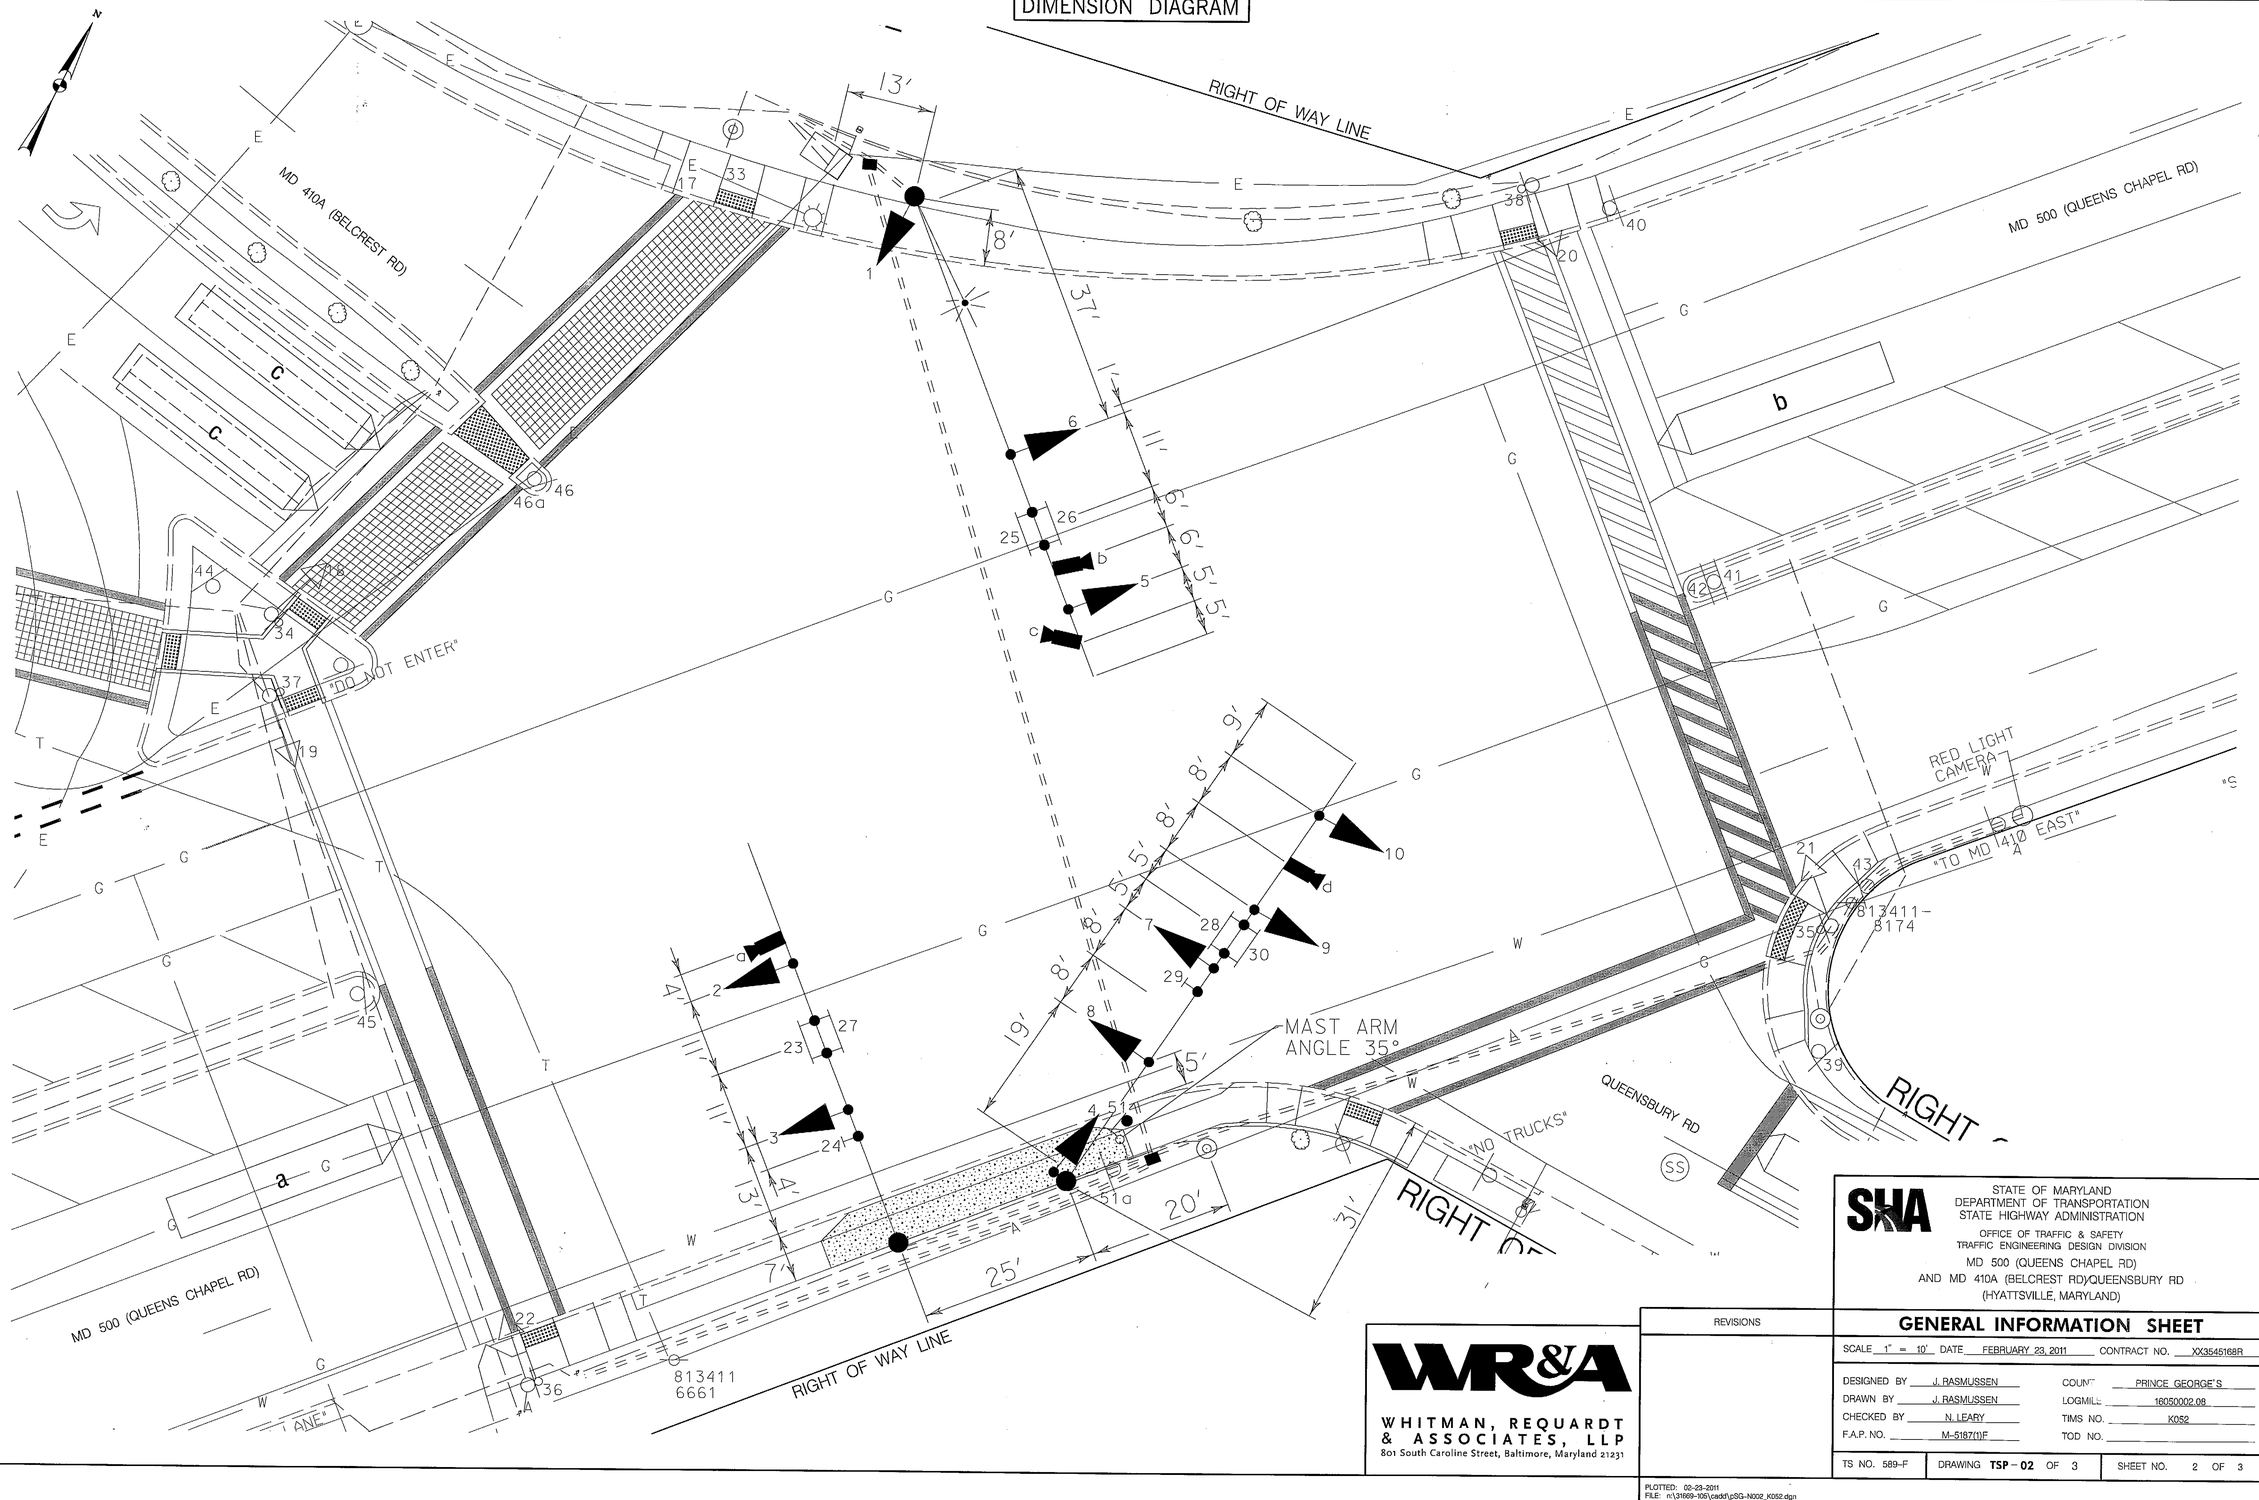

BY: jrasmussen

WR&A
WHITMAN, REQUARDT & ASSOCIATES, LLP
801 South Caroline Street, Baltimore, Maryland 21231

PLOTTED: 02-23-2011
FILE: n:\31669-100\psddt\pSG-N002_K052.dgn

SHA
STATE OF MARYLAND
DEPARTMENT OF TRANSPORTATION
STATE HIGHWAY ADMINISTRATION
OFFICE OF TRAFFIC & SAFETY
TRAFFIC ENGINEERING DESIGN DIVISION
MD 500 (QUEENS CHAPEL RD)
AND MD 410A (BELCREST RD)/QUEENSBURY RD
(HYATTSVILLE, MARYLAND)

REVISIONS

GENERAL INFORMATION SHEET

SCALE 1" = 10' DATE FEBRUARY 23, 2011 CONTRACT NO. XX3545168R

DESIGNED BY J. RASMUSSEN
DRAWN BY J. RASMUSSEN
CHECKED BY N. LEARY
F.A.P. NO. M-5187(1)F

COUNTY PRINCE GEORGE'S
LOGMILE 16050002.08
TIMS NO. K052
TOD NO.

TS NO. 589-F | DRAWING TSP-02 OF 3 | SHEET NO. 2 OF 3